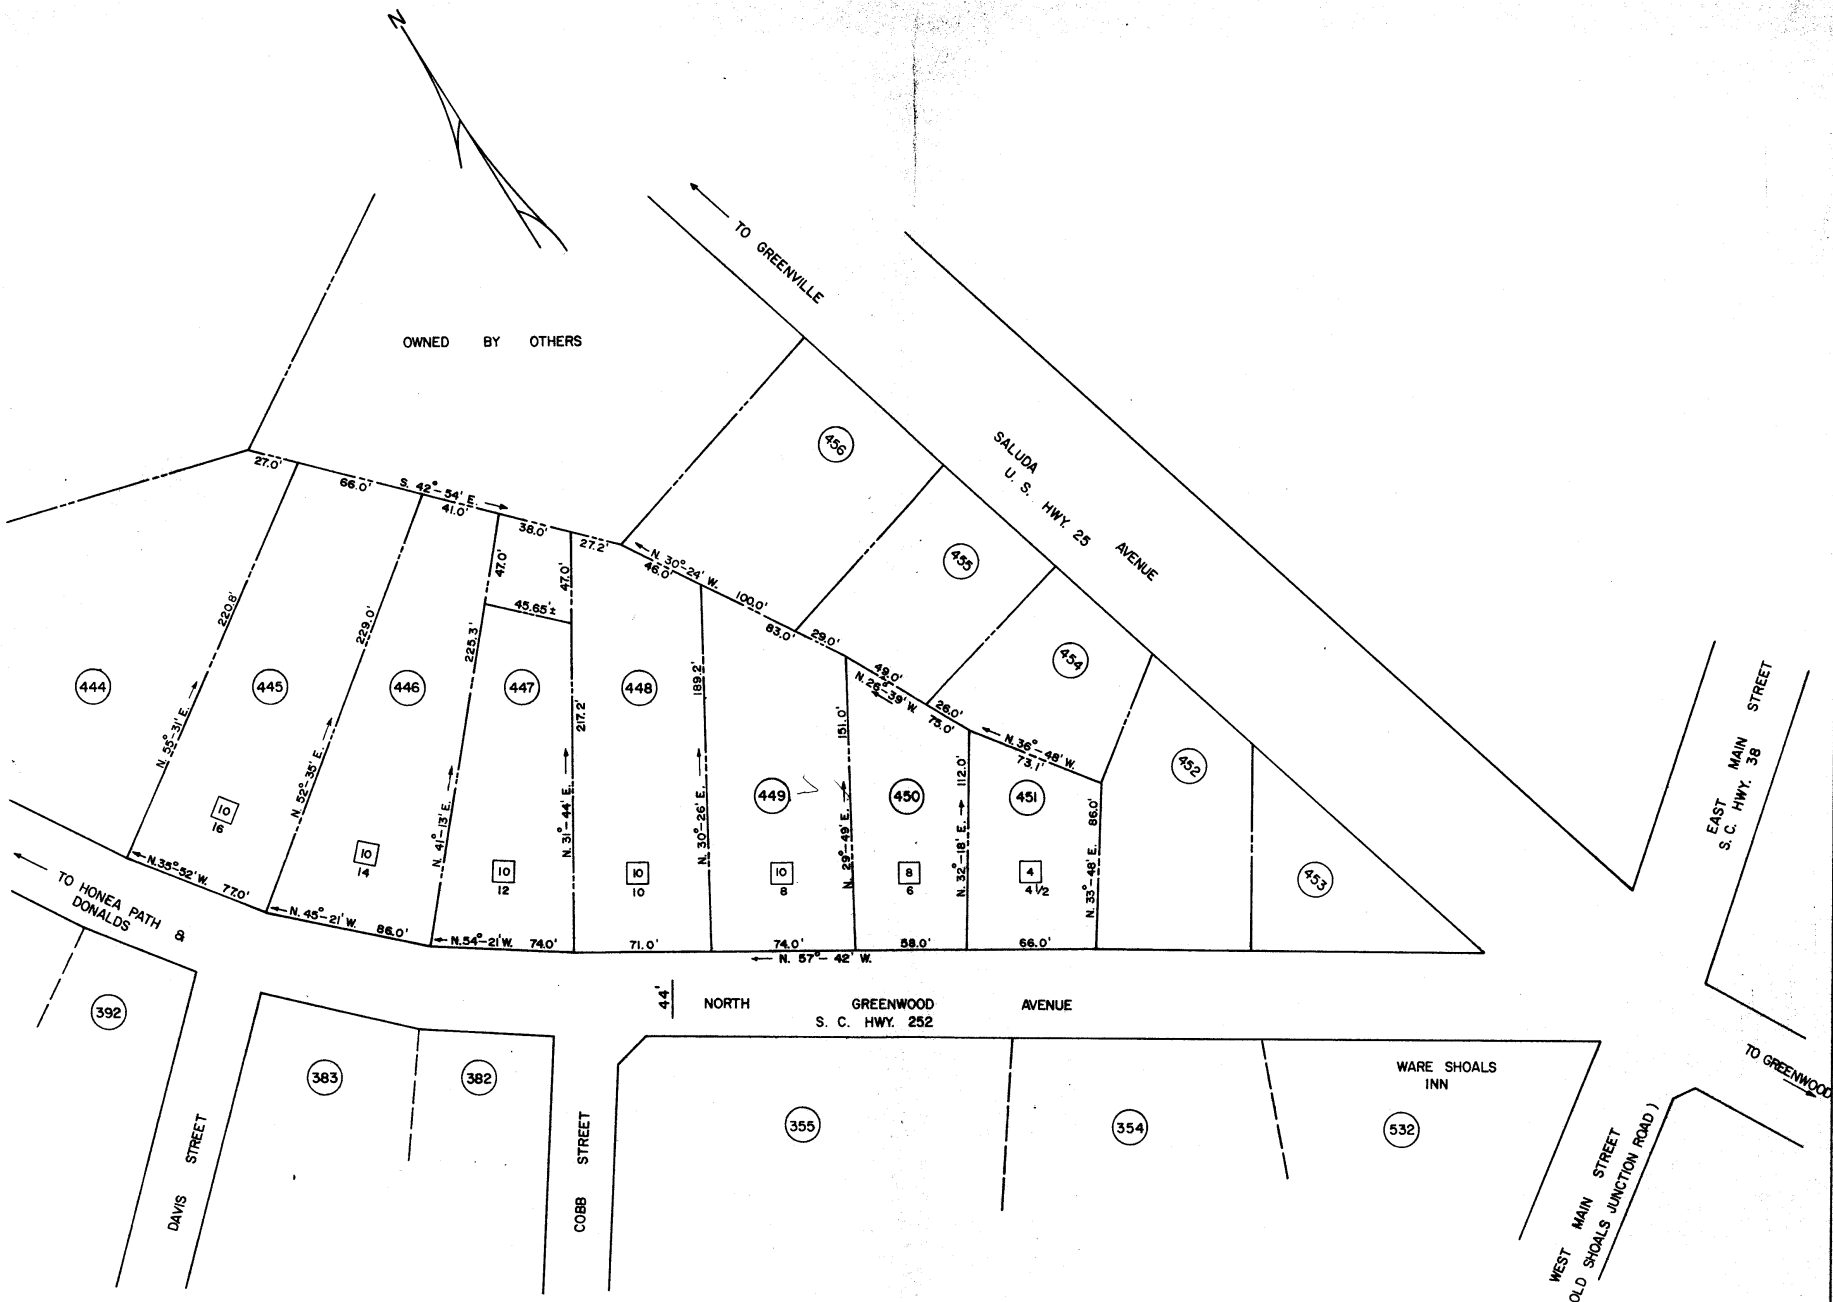

SOUTH CAROLINA
GREENWOOD COUNTY

DATE : OCT. 26, 1976
SCALE : 1" = 50.0'

PLAT MADE AT THE REQUEST OF J. D. NICHOLSON SHOWING SEVERAL LOTS OF THE SUBDIVISION OF THE RESIDENTIAL PROPERTIES OF WARE SHOALS, S. C. DIVISION RIEGEL TEXTILE CORPORATION, TAKEN FROM PLAT BY PICKELL & PICKELL ENGINEERS, DATED MARCH, 1952 SEC. NO. 3 OF A

REVISED JAN. 13, 1977
TO SHOW SMALL LOT AT
THE REAR OF LOT 447.

036-10-10-004
thru 011

Plat Book 27 - page 61
10:30 A.m.
Nov 29 - 1976

PREPARED BY ALAN M. TODD
NO FIELD WORK BY ME