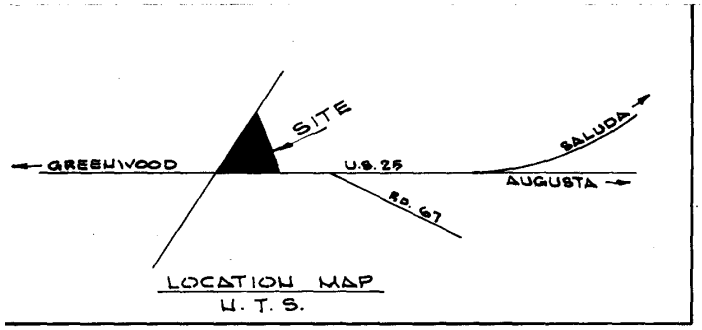

LOCATION MAP
N. T. S.

GRAPHIC SCALE
100 50 0 100 200

GREENWOOD COUNTY
SOUTH CAROLINA

DATE: 1/12/79
SCALE: 1" = 100'

BURLINGTON PARK
DEVELOPED BY
DAWTZLER REAL ESTATE

W. E. GILBERT & ASSOC., INC.
ENGINEERS
GREENWOOD, S.C.

NOTES:
1. CORNERS MARKED BY IRON PIN
2. LOTS ARE RESTRICTED TO ONE DWELLING UNIT PER LOT AND MAY NOT BE FURTHER SUBDIVIDED.
3. LOT 6 RESERVED FOR POSSIBLE FUTURE COMMERCIAL SITE
4. ERROR OF CLOSURE 1:10500

THIS IS TO CERTIFY THAT THIS SUBDIVISION PLAT IS IN FINAL FORM AND READY FOR RECORDING

W. E. GILBERT S.C. REG. No. 4387

SOUTH CAROLINA
Registered Professional Engineer And Land Surveyor
NO. 4387
WILLIAM EARL GILBERT

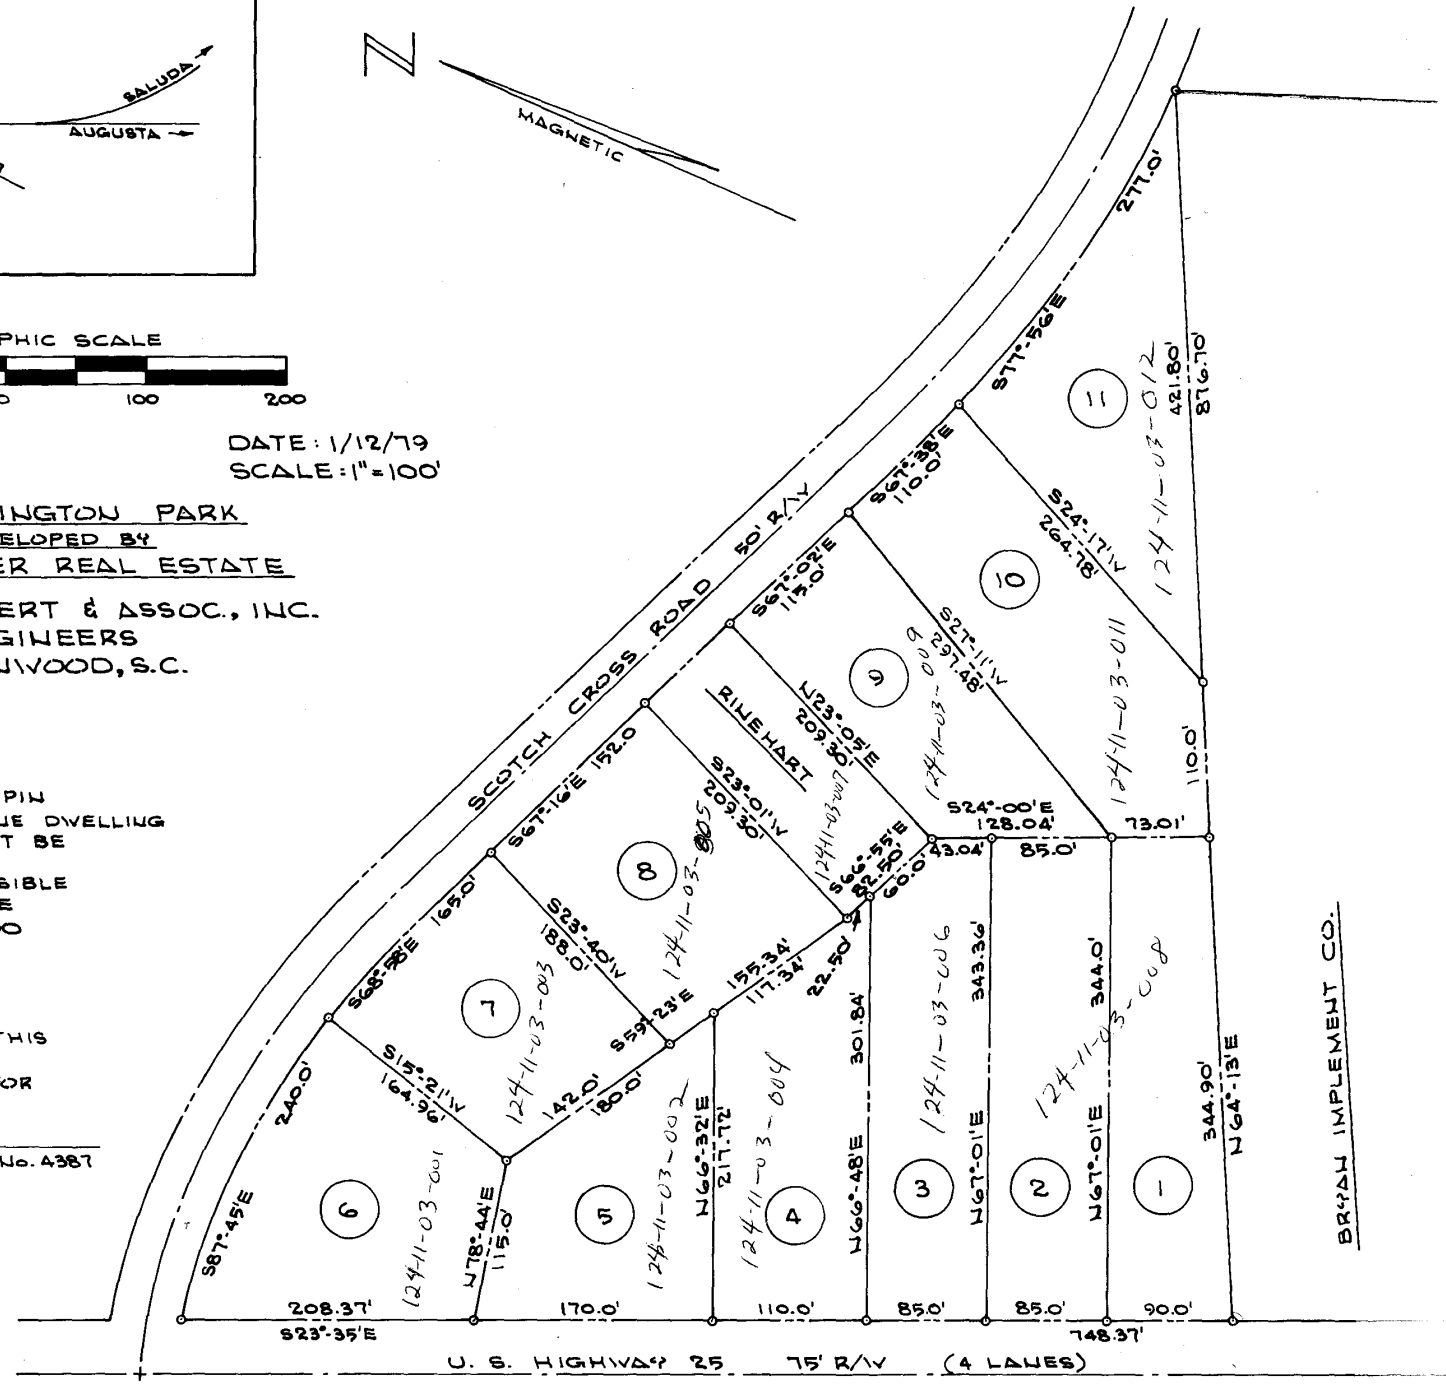

Filed this 23 day Feb 19 79
and recorded in Vol. 3 Page 128
C.C.C.P. AND C.C.G.S.