I Hereby Certify That The Measurements As Shown Are Correct, And There Are No Encroachments Or Projections Other Than Shown; And Said Lot Is Above The Flood Plain. The Ratio Of Precision Is 1/7,500, And Area By D.M.D. Method.

Samuel J. B. Hill, Jr.

Samuel J. B. Hill, Jr., L.S. 4924
P.O. Box 603, Greenwood, S.C. 29648
ph. - 223-6236

Location Map

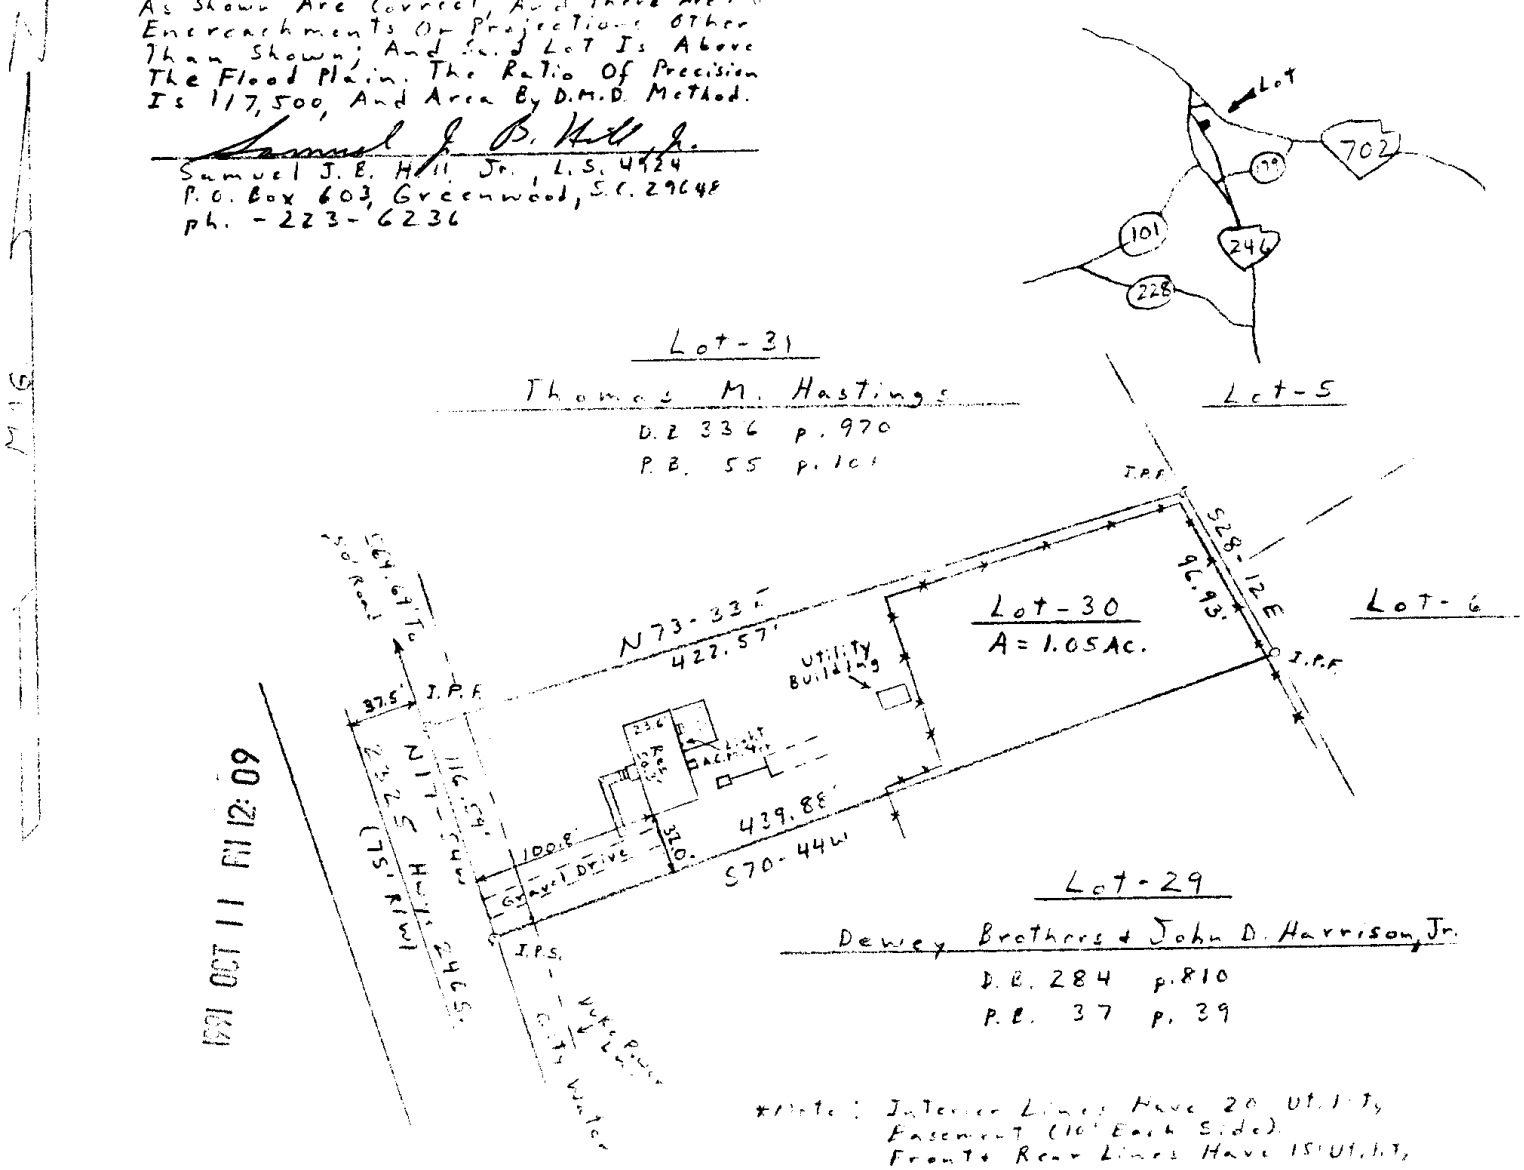

1991 OCT 11 PM 12:09

*Note: Interior Lines Have 20' Utility Easement (10' Each Side). Front & Rear Lines Have 15' Utility Easement.

Filed this 11 Oct. 91
and recorded in Vol. 65 54
12:09 pm Pat Danagh
C.C.C.P. AND C.C.G.S. GREENWOOD CO., SC

Lot 30, Meadowbrook Subdivision, Plat By John H. Welborn + Co., Dated October 27, 1981
Recorded In Plat Book 37, Page 39, Greenwood Co, S.C.
To Be Deeded To William C. Mayo
Surveyed October 9, 1991, Scale 1" = 100 Feet

0 50 100 200 300