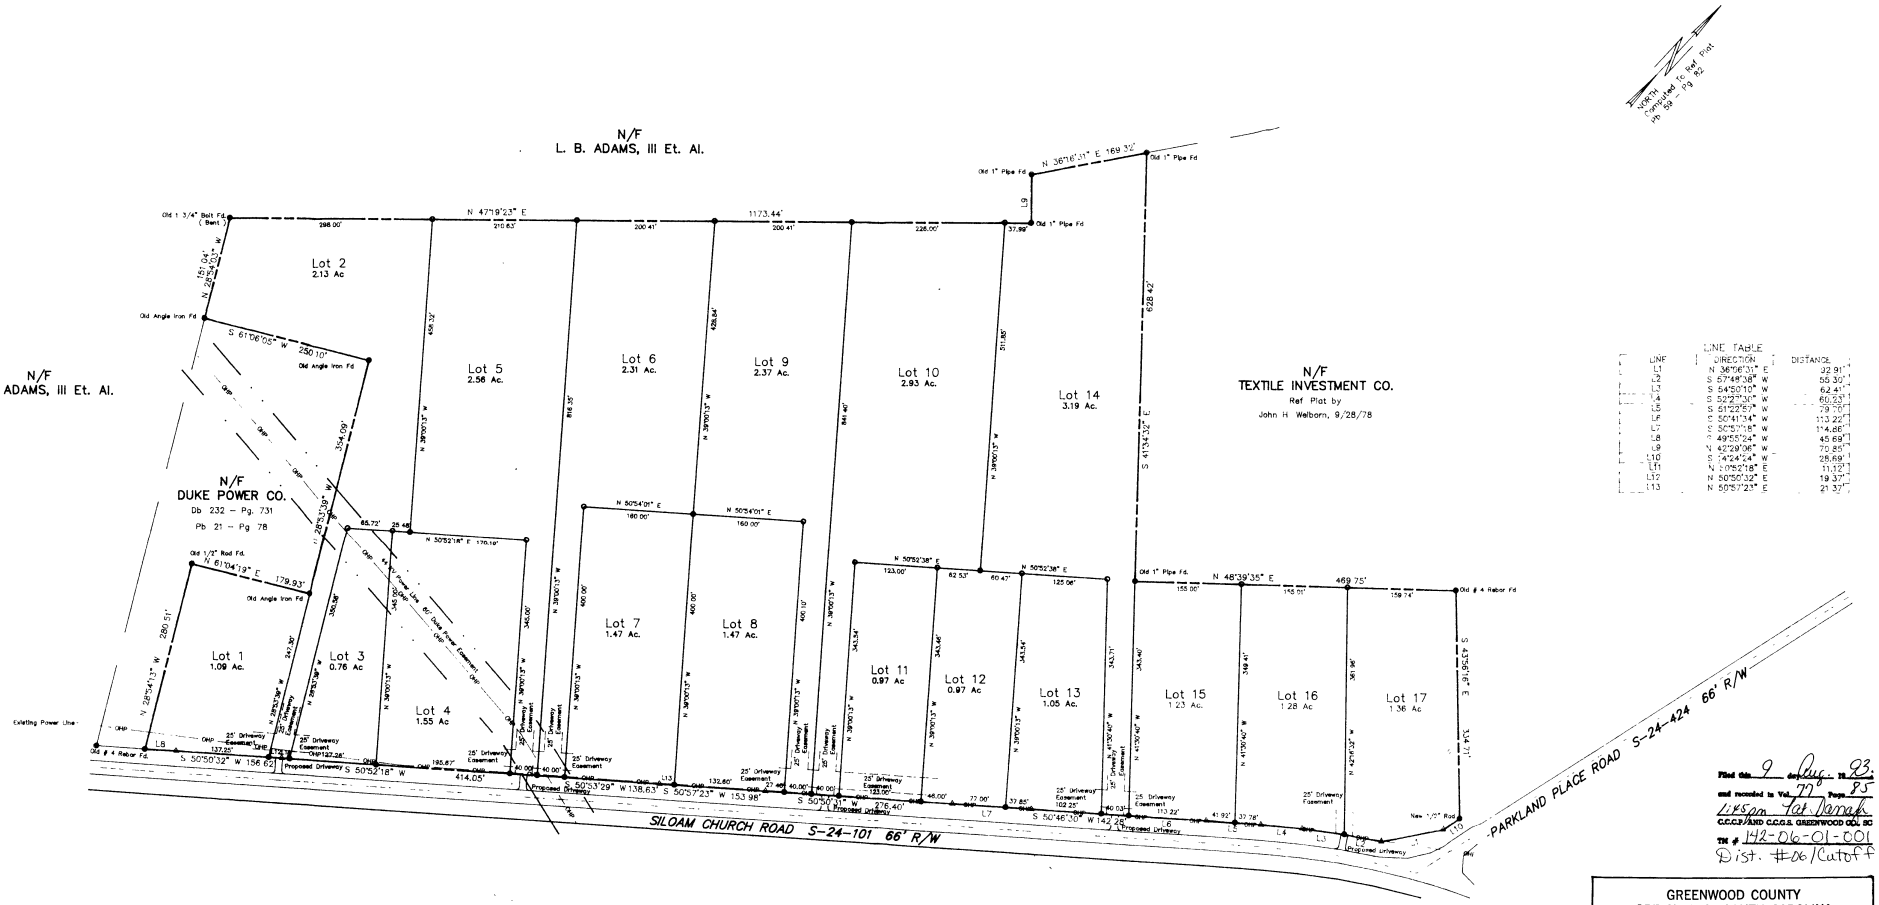

LINE TABLE

LINE	DIRECTION	DISTANCE
L1	N 36°06'31" E	92.91'
L2	S 57°48'38" W	55.30'
L3	S 54°50'10" W	62.41'
L4	S 52°27'30" W	60.23'
L5	S 51°22'57" W	79.70'
L6	S 50°41'34" W	113.22'
L7	S 50°57'18" W	114.86'
L8	S 49°55'24" W	45.69'
L9	N 42°29'06" W	70.85'
L10	S 14°24'24" W	28.69'
L11	N 50°52'18" E	11.12'
L12	N 50°50'32" E	19.37'
L13	N 50°57'23" E	21.37'

Filed this 9 day Aug. 19 93
and recorded in Vol. 77 Page 85
Lakson Pat Tanah
C.C.C.P. AND C.C.G.S. GREENWOOD CO., SC
TM # 142-06-01-001
Dist. #06/Cutoff

GREENWOOD COUNTY
GREENWOOD, SOUTH CAROLINA
THIS PLAT MAY BE RECORDED
APPROVED BY PLANNING BOARD
ON July 27, 1993
BY: Sharon Richardson DATE: 7/29/93

NOTES:
1) A NEW 1/2" ROD SET AT ALL NOT CORNERS
2) ALL NATURAL GRADING TO REMAIN OPEN UNLESS OTHERWISE INDICATED
3) DRIVEWAY PERMITS WILL BE ISSUED ONLY FOR LOCATIONS AS SHOWN

✓PARK PLACE SUBDIVISION

LOCATION MAP N.T.S.

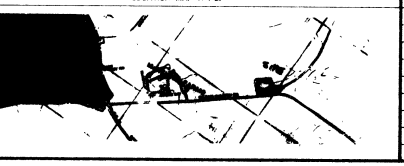

REVISIONS

NO	DATE	DESCRIPTION	BY
1	6/20/93	TO ADD LOT 15,16, AND 17	R.D.P

Newby – Proctor & Associates
Land Surveyors
405 Long Ave.
P. O. Box 8040
Greenwood, S. C. 29648
Ph. (803) 223-3787

I hereby state that to the best of my knowledge, information, and belief, the survey shown hereon was made in accordance with the Minimum Standards Manual for the practice of Land Surveying in South Carolina, and meets or exceeds the requirements for a Class B survey as specified therein

R. DANIEL PROCTOR R.L.S. # 11068

SOUTH CAROLINA
NEWBY – PROCTOR & ASSOCIATES LAND SURVEYORS No. C00267
CERTIFICATE OF AUTHORIZATION
SEAL

PLAT PREPARED AT THE REQUEST OF T AND T PROPERTIES

COUNTY OF GREENWOOD SOUTH CAROLINA

SCALE: 1" = 100' DATE: 4/12/93

100 50 0 100 200 300
SCALE IN FEET

SURVEY DATA

INSTRUMENT:	GTS-38
ADJUSTMENT:	NONE
QUADRANGLE:	N.A.
TAX MAP:	142-06-01
PARCEL:	1
FIELD WORK:	M.J.
DRAWN BY:	R.D.P
FILE NO:	0-489