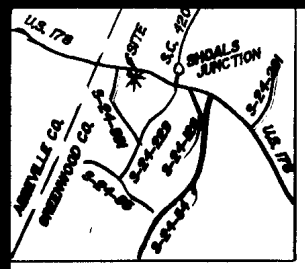

LOCATION MAP

1995 FEB 22 PM 2:13

Filed and Recorded in
Vol. 87 Page 94
Pat Parrish
C.C.C.P. & G.C. Greenwood Co., S.C.
TM# 002-00-06-001 + 002
Dist 01 cutoff

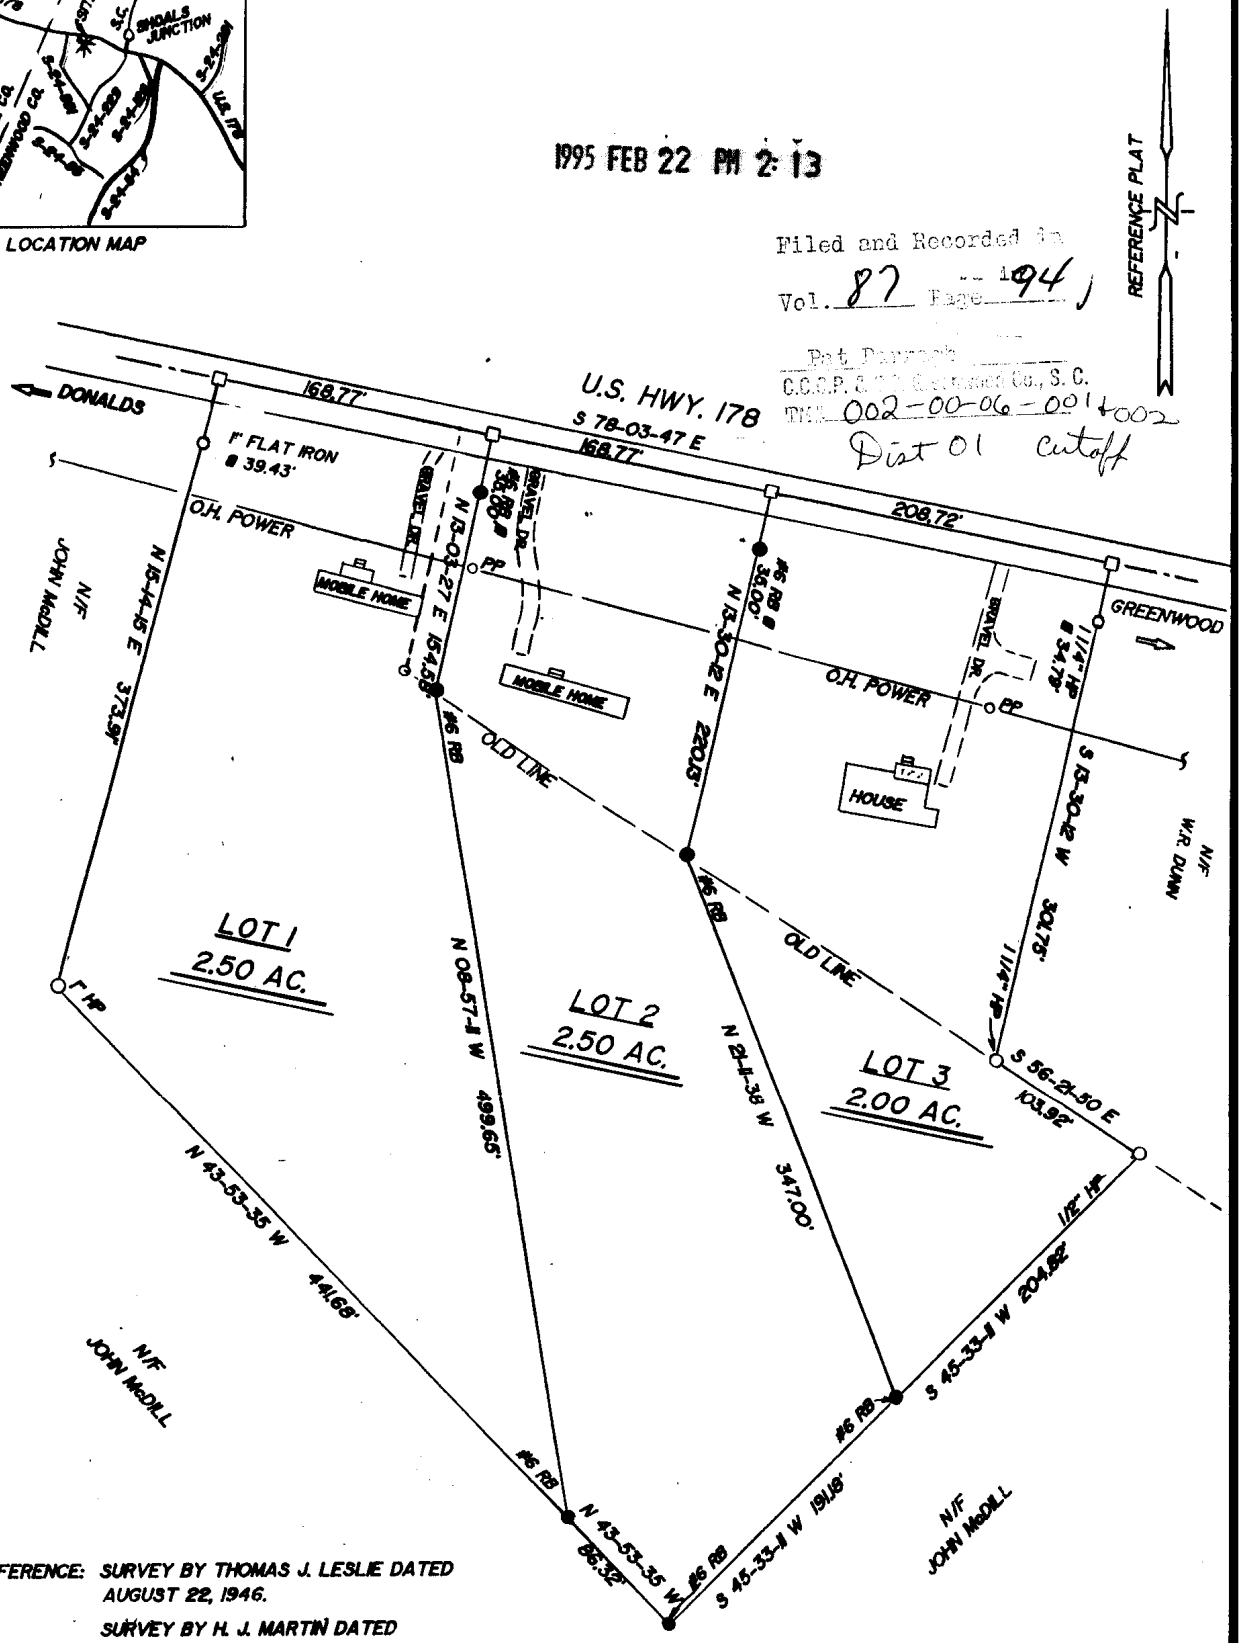

REFERENCE: SURVEY BY THOMAS J. LESLIE DATED AUGUST 22, 1946.
SURVEY BY H. J. MARTIN DATED MARCH 23, 1957.

I HEREBY CERTIFY THAT THE RATIO OF PRECISION OF THE FIELD SURVEY IS 1/7500 AND THAT THE AREA WAS DETERMINED BY DMD METHOD OF AREA CALCULATION.

Barry K. Dunn
BARRY K. DUNN, S.C. R.L.S. & P.E. #8857

PROPERTY SURVEY FOR	LEGEND	SEAL
FRANKLIN SMITH	(NEW) (OLD) IRON PIN; NAIL & CAP; CALCULATED PT.	

STATE	COUNTY
SOUTH CAROLINA	GREENWOOD

SCALE	DATE	GRAPHIC SCALE
1"=100'	1-26-94	0 100'

DUNN & DUNN, INC.
Engineers & Land Surveyors
2708 North Main Street
Anderson, South Carolina
Phone (803) 224-4296

JOB NUMBER 4075